



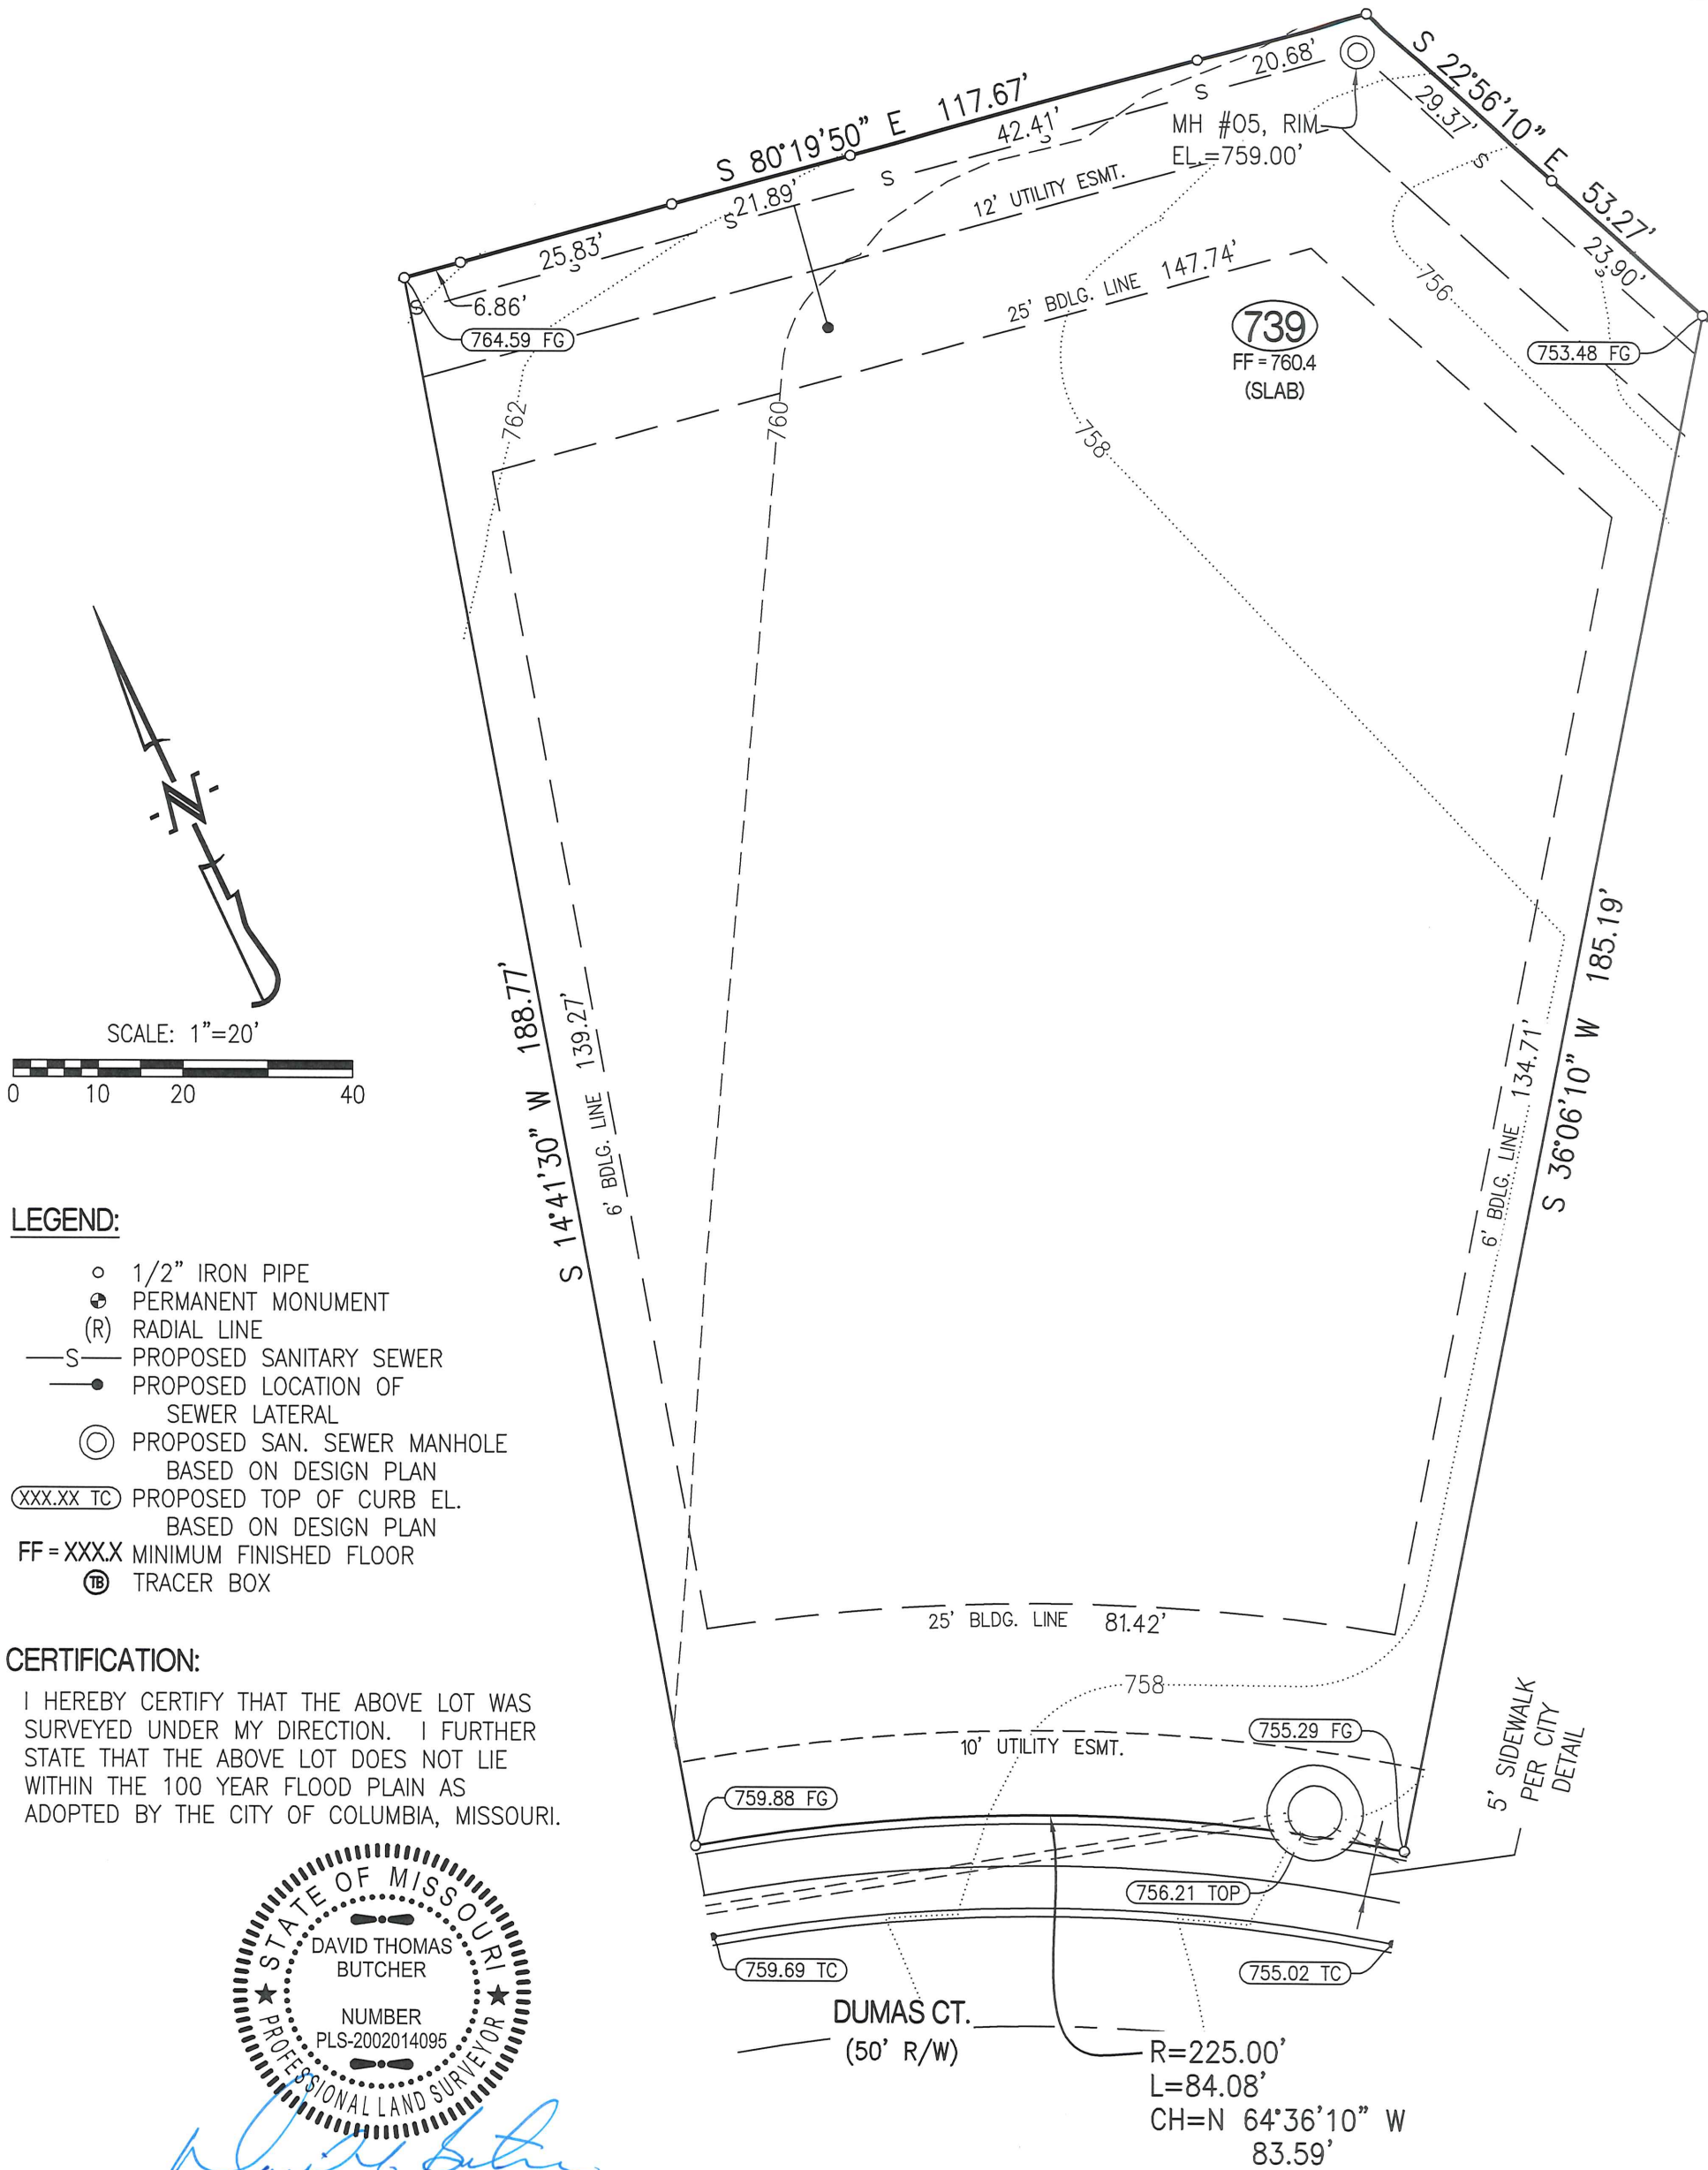

- LEGEND:**
- 1/2" IRON PIPE
 - PERMANENT MONUMENT
 - (R) RADIAL LINE
 - S— PROPOSED SANITARY SEWER
 - PROPOSED LOCATION OF SEWER LATERAL
 - ⊙ PROPOSED SAN. SEWER MANHOLE BASED ON DESIGN PLAN
 - (XXX.XX TC) PROPOSED TOP OF CURB EL. BASED ON DESIGN PLAN
 - FF=XXX.X MINIMUM FINISHED FLOOR
 - Ⓟ TRACER BOX

CERTIFICATION:

I HEREBY CERTIFY THAT THE ABOVE LOT WAS SURVEYED UNDER MY DIRECTION. I FURTHER STATE THAT THE ABOVE LOT DOES NOT LIE WITHIN THE 100 YEAR FLOOD PLAIN AS ADOPTED BY THE CITY OF COLUMBIA, MISSOURI.

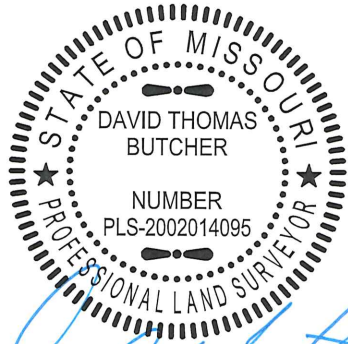

DAVID T. BUTCHER, PLS-2002014095
3/12/18
DATE

DESCRIPTION:

LOT 739 OF VINEYARDS PLAT No. 7, RECORDED IN PLAT BOOK 51, PAGE 97, LOCATED IN COLUMBIA, BOONE COUNTY, MISSOURI.

CROCKETT
ENGINEERING CONSULTANTS
1000 W. Nifong Blvd. Building 1
Columbia, Missouri 65203
(573) 447-0292
www.crockettengineering.com

CORPORATE NUMBER: 2000151304	
DATE: 11/01/2017	SCALE: 1" = 20'
PROJECT: 041371	DRAWN BY: KGL

THE VINEYARDS, PLAT No. 7	
PLOT PLAN LOT 739	
SECTION 21, TOWNSHIP 48 NORTH, RANGE 12 WEST COLUMBIA, BOONE COUNTY, MISSOURI	
ADDRESS:	